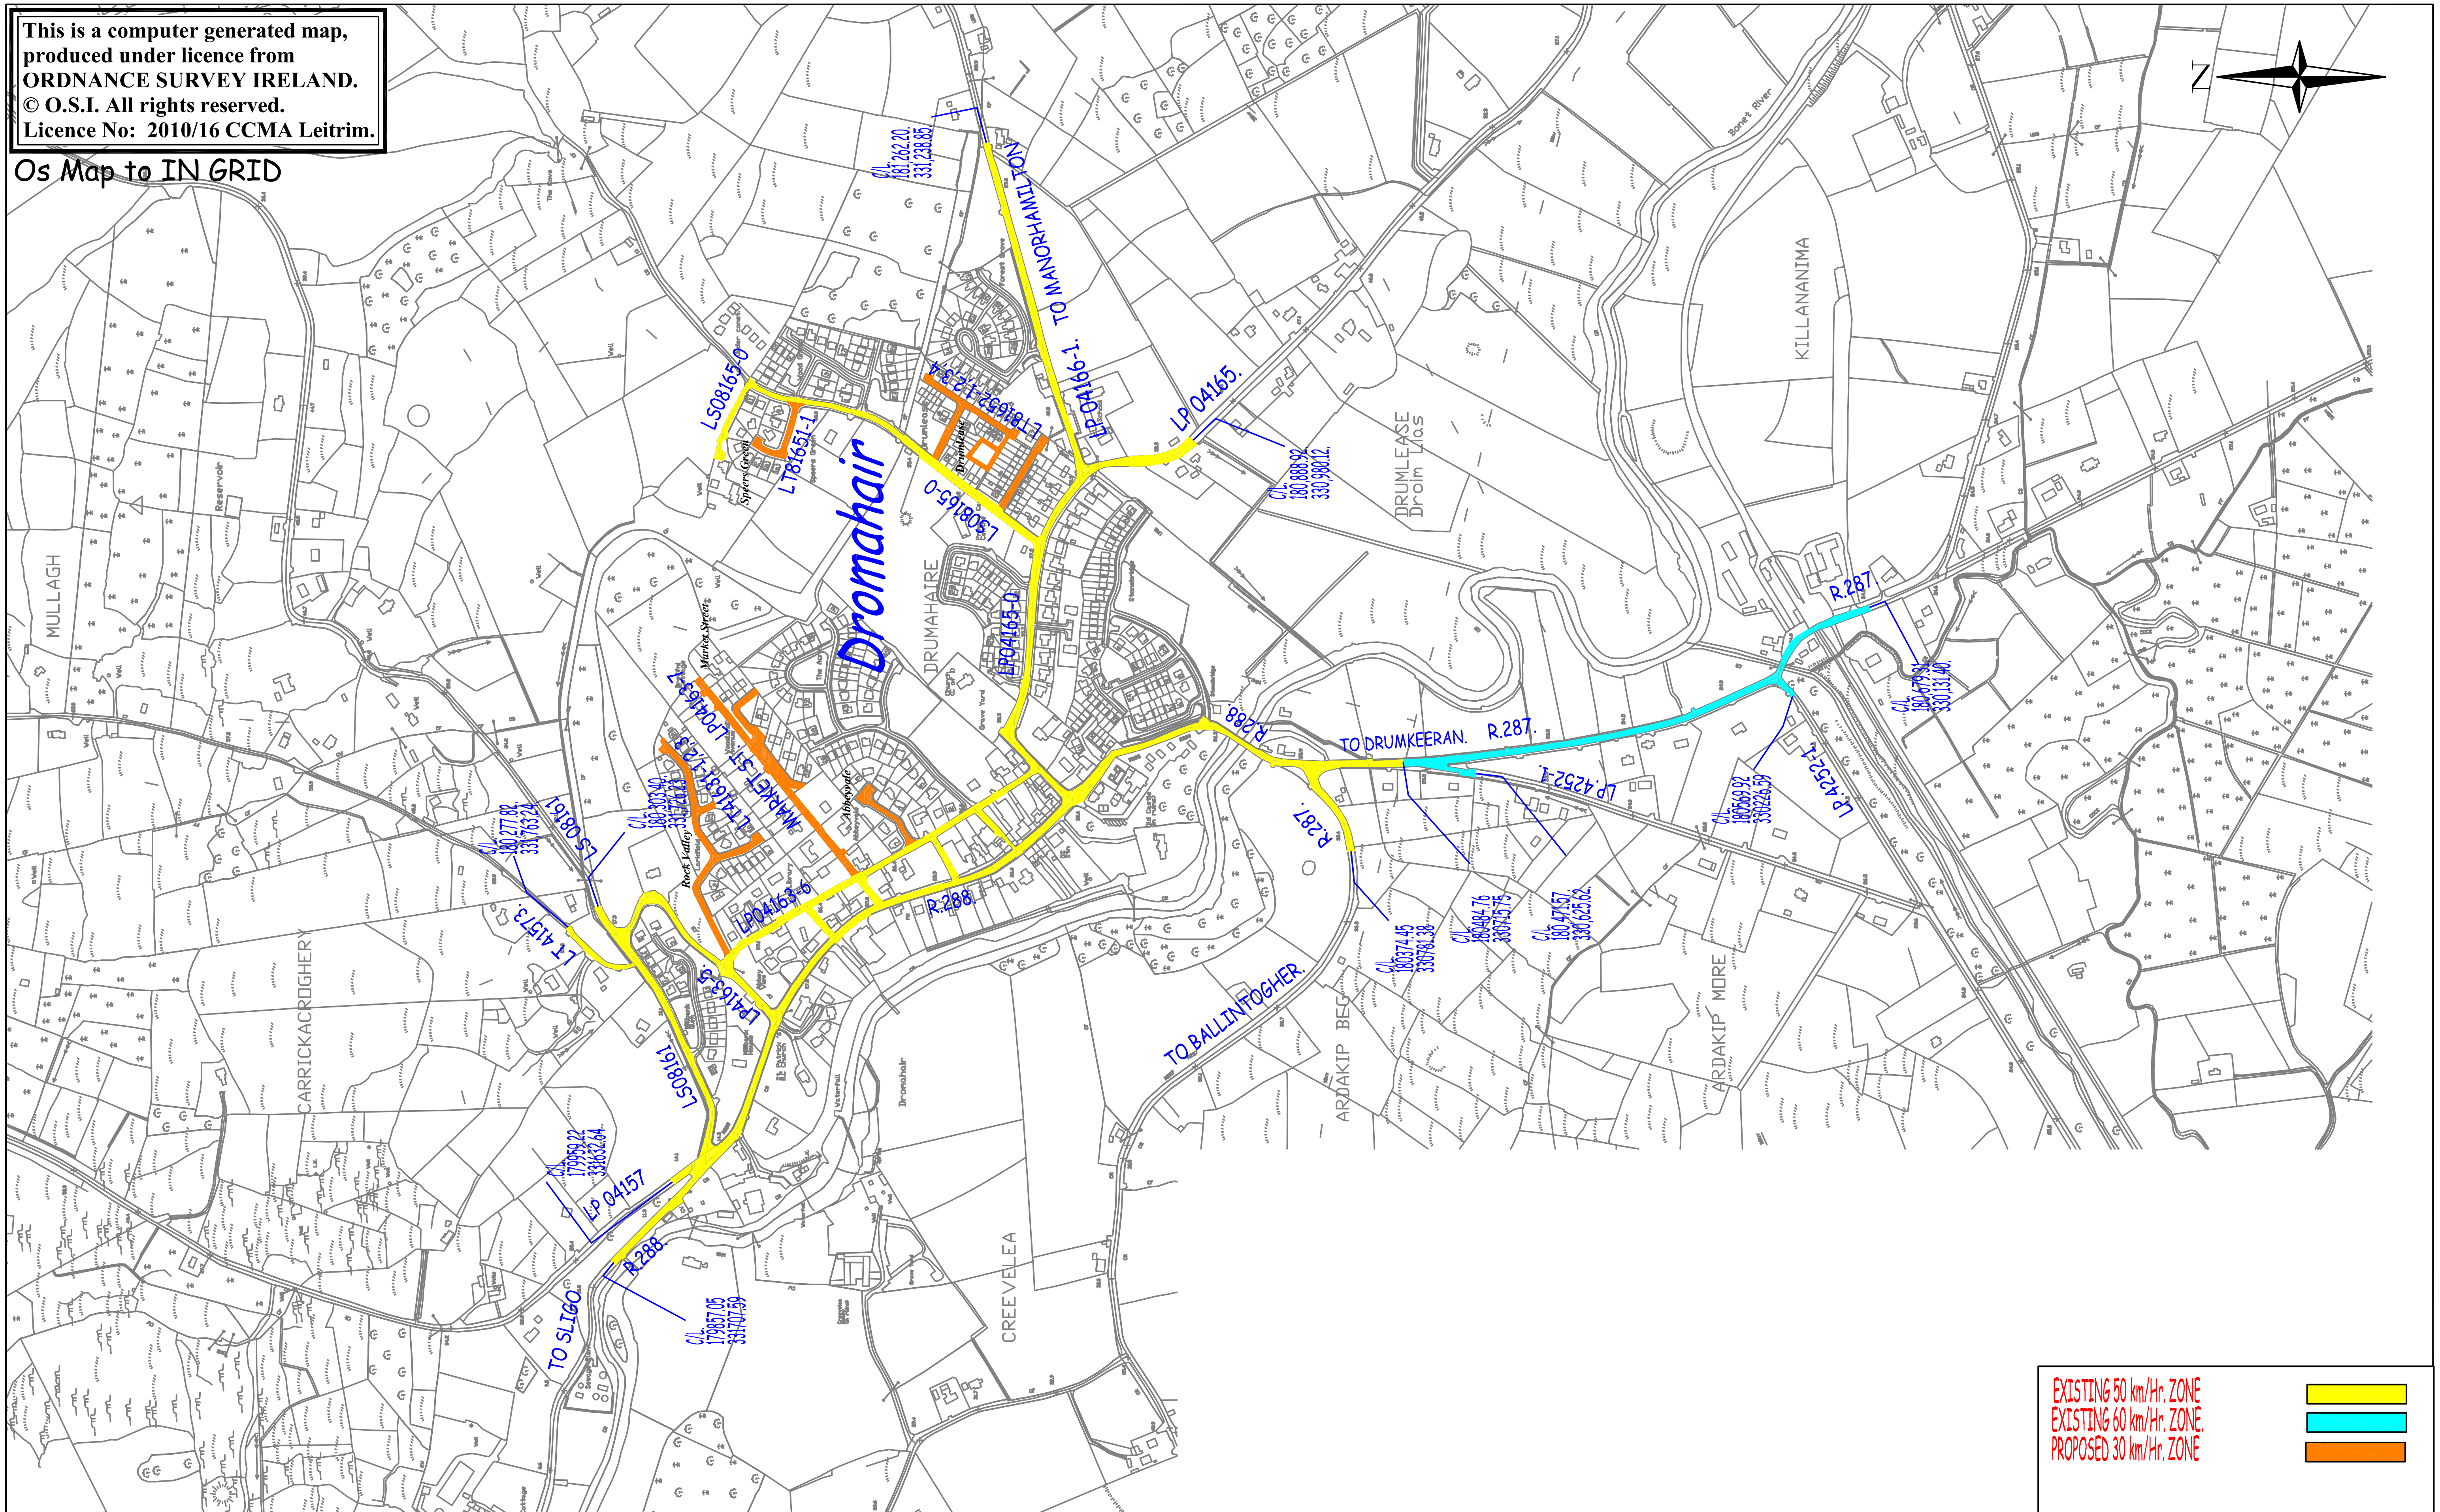

SPECIAL SPEED LIMIT

DROMAHAIR 2015

AMENDMENTS	DRAWN BY	SEE CHECKED	SE CHECKED	DATE
FIRST APPROVED				

DRAWN BY	CH'KED BY
gerry quinn	MG

SCALE: 1:7500

ORIGINAL SHEET SIZE: A3

Comhairle Chontae Liatroma
An Oifig Deartha
Áras an Chontae
Cora Droma Rúisc
Chontae Liatroma

Leitrim County Council
Design Office
Áras an Chontae
Carrick-on-Shannon
County Leitrim

Economic Development, Planning, Environment & Transportation
DIRECTOR OF SERVICES: MR. JOSEPH GILHOOLY

DRAWING NUMBER: 203/1517/11

DATE: 07/08/2015

O.S. SHEET REF.: 1073D 1135A 1074C

PLOT CREATED BY: gerry quinn

PLOT DATE/TIME: 25/08/2015 12:48:57

FILENAME: g:\roads\speed limits\2015 special speed limit review\august 30kph housing estates proposal drawings\dromahair\speedlimit 2015.dwg