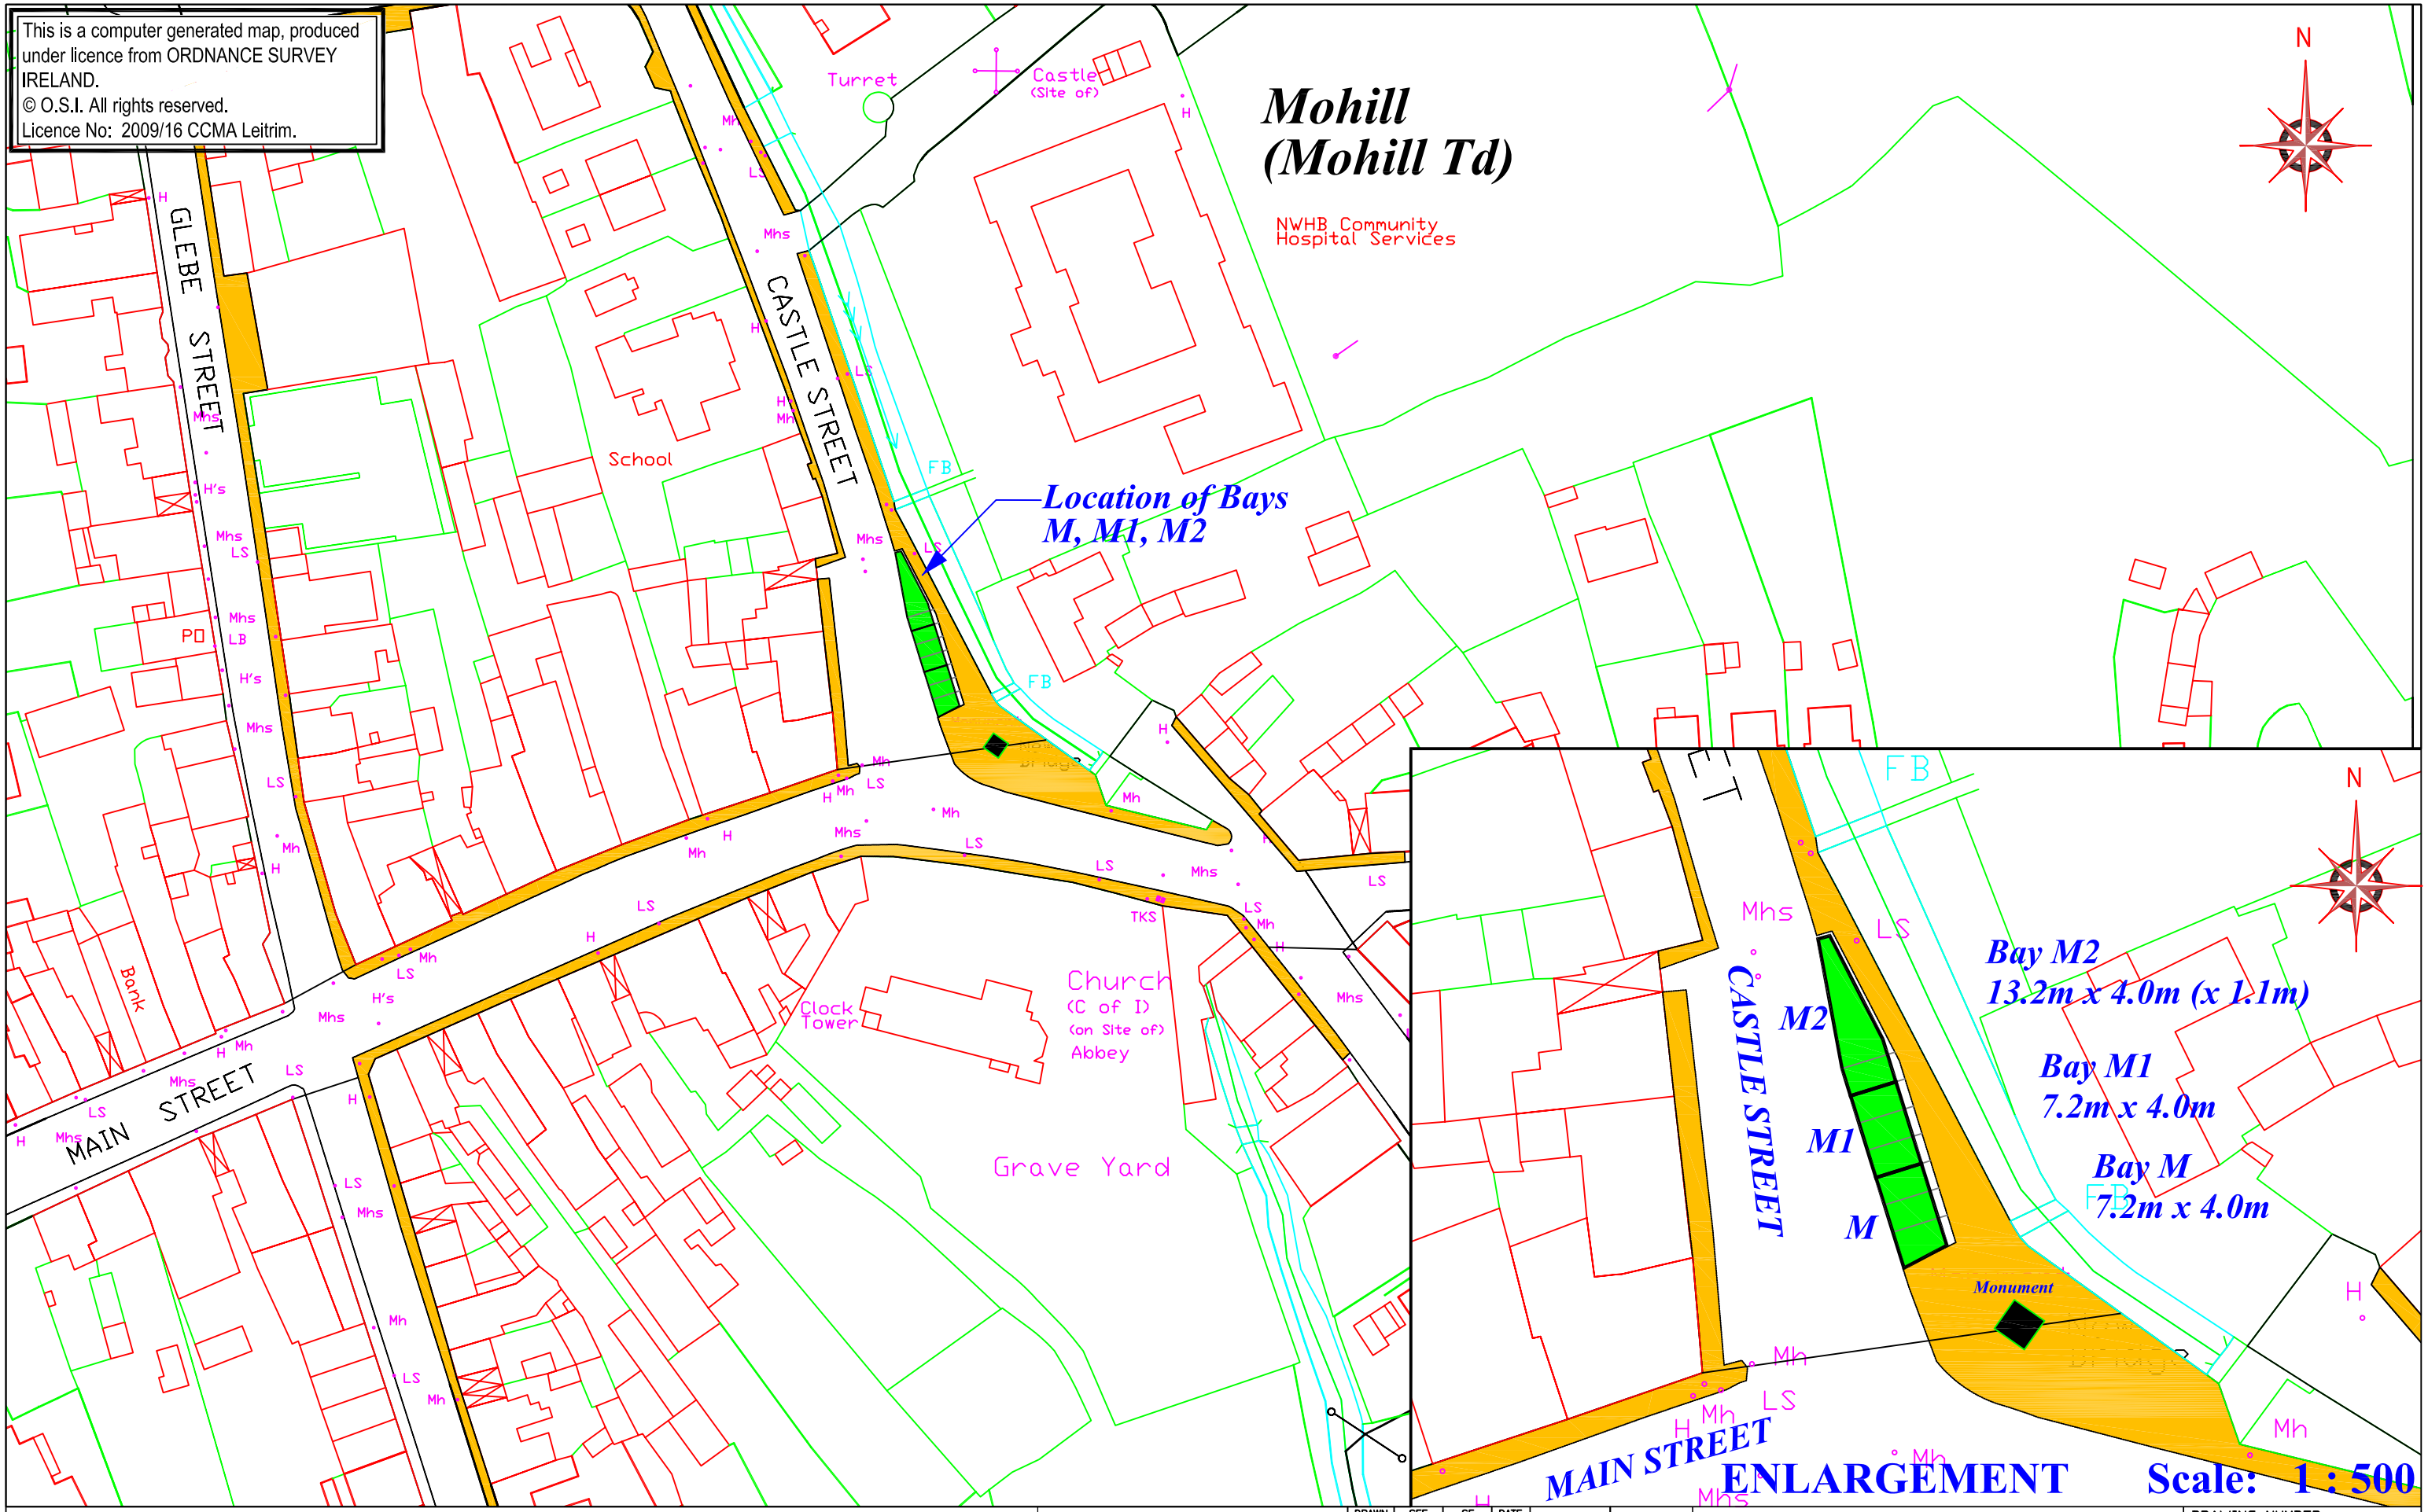

CASUAL TRADING AT MOHILL 2009 PROPOSALS

PROPOSED BAYS AT CASTLE ST.

AMENDMENTS	DRAWN BY	SEE CHECKED	SE CHECKED	DATE
FIRST APPROVED				

DRAWN BY	CH'KED BY
Gerry Quinn	J. Gilhooly
SCALE	
1:1000	
ORIGINAL SHEET SIZE	A3

Comhairle Chontae Liatroma
An Rannóg Dearthá Bóithre
Áras an Chontae
Cora Droma Rúisc
Chontae Liatroma

Leitrim County Council
Road Design Section
Áras an Chontae
Carrick-on-Shannon
County Leitrim

INFRASTRUCTURE DIRECTORATE
DIRECTOR OF SERVICES: MR. JOHN McGUINNESS

DRAWING NUMBER: 203/1221

DATE: 12/03/2009

O.S. SHEET REF.: 1869-06

0 20 40 1:1000 60 80 100m

PLOT CREATED BY: gerry quinn

PLOT DATE/TIME: 18/03/2009 14:28:05

FILENAME: m:\users\roads\community & enterprise\casual trading 2009\mohill castle st_09.dwg