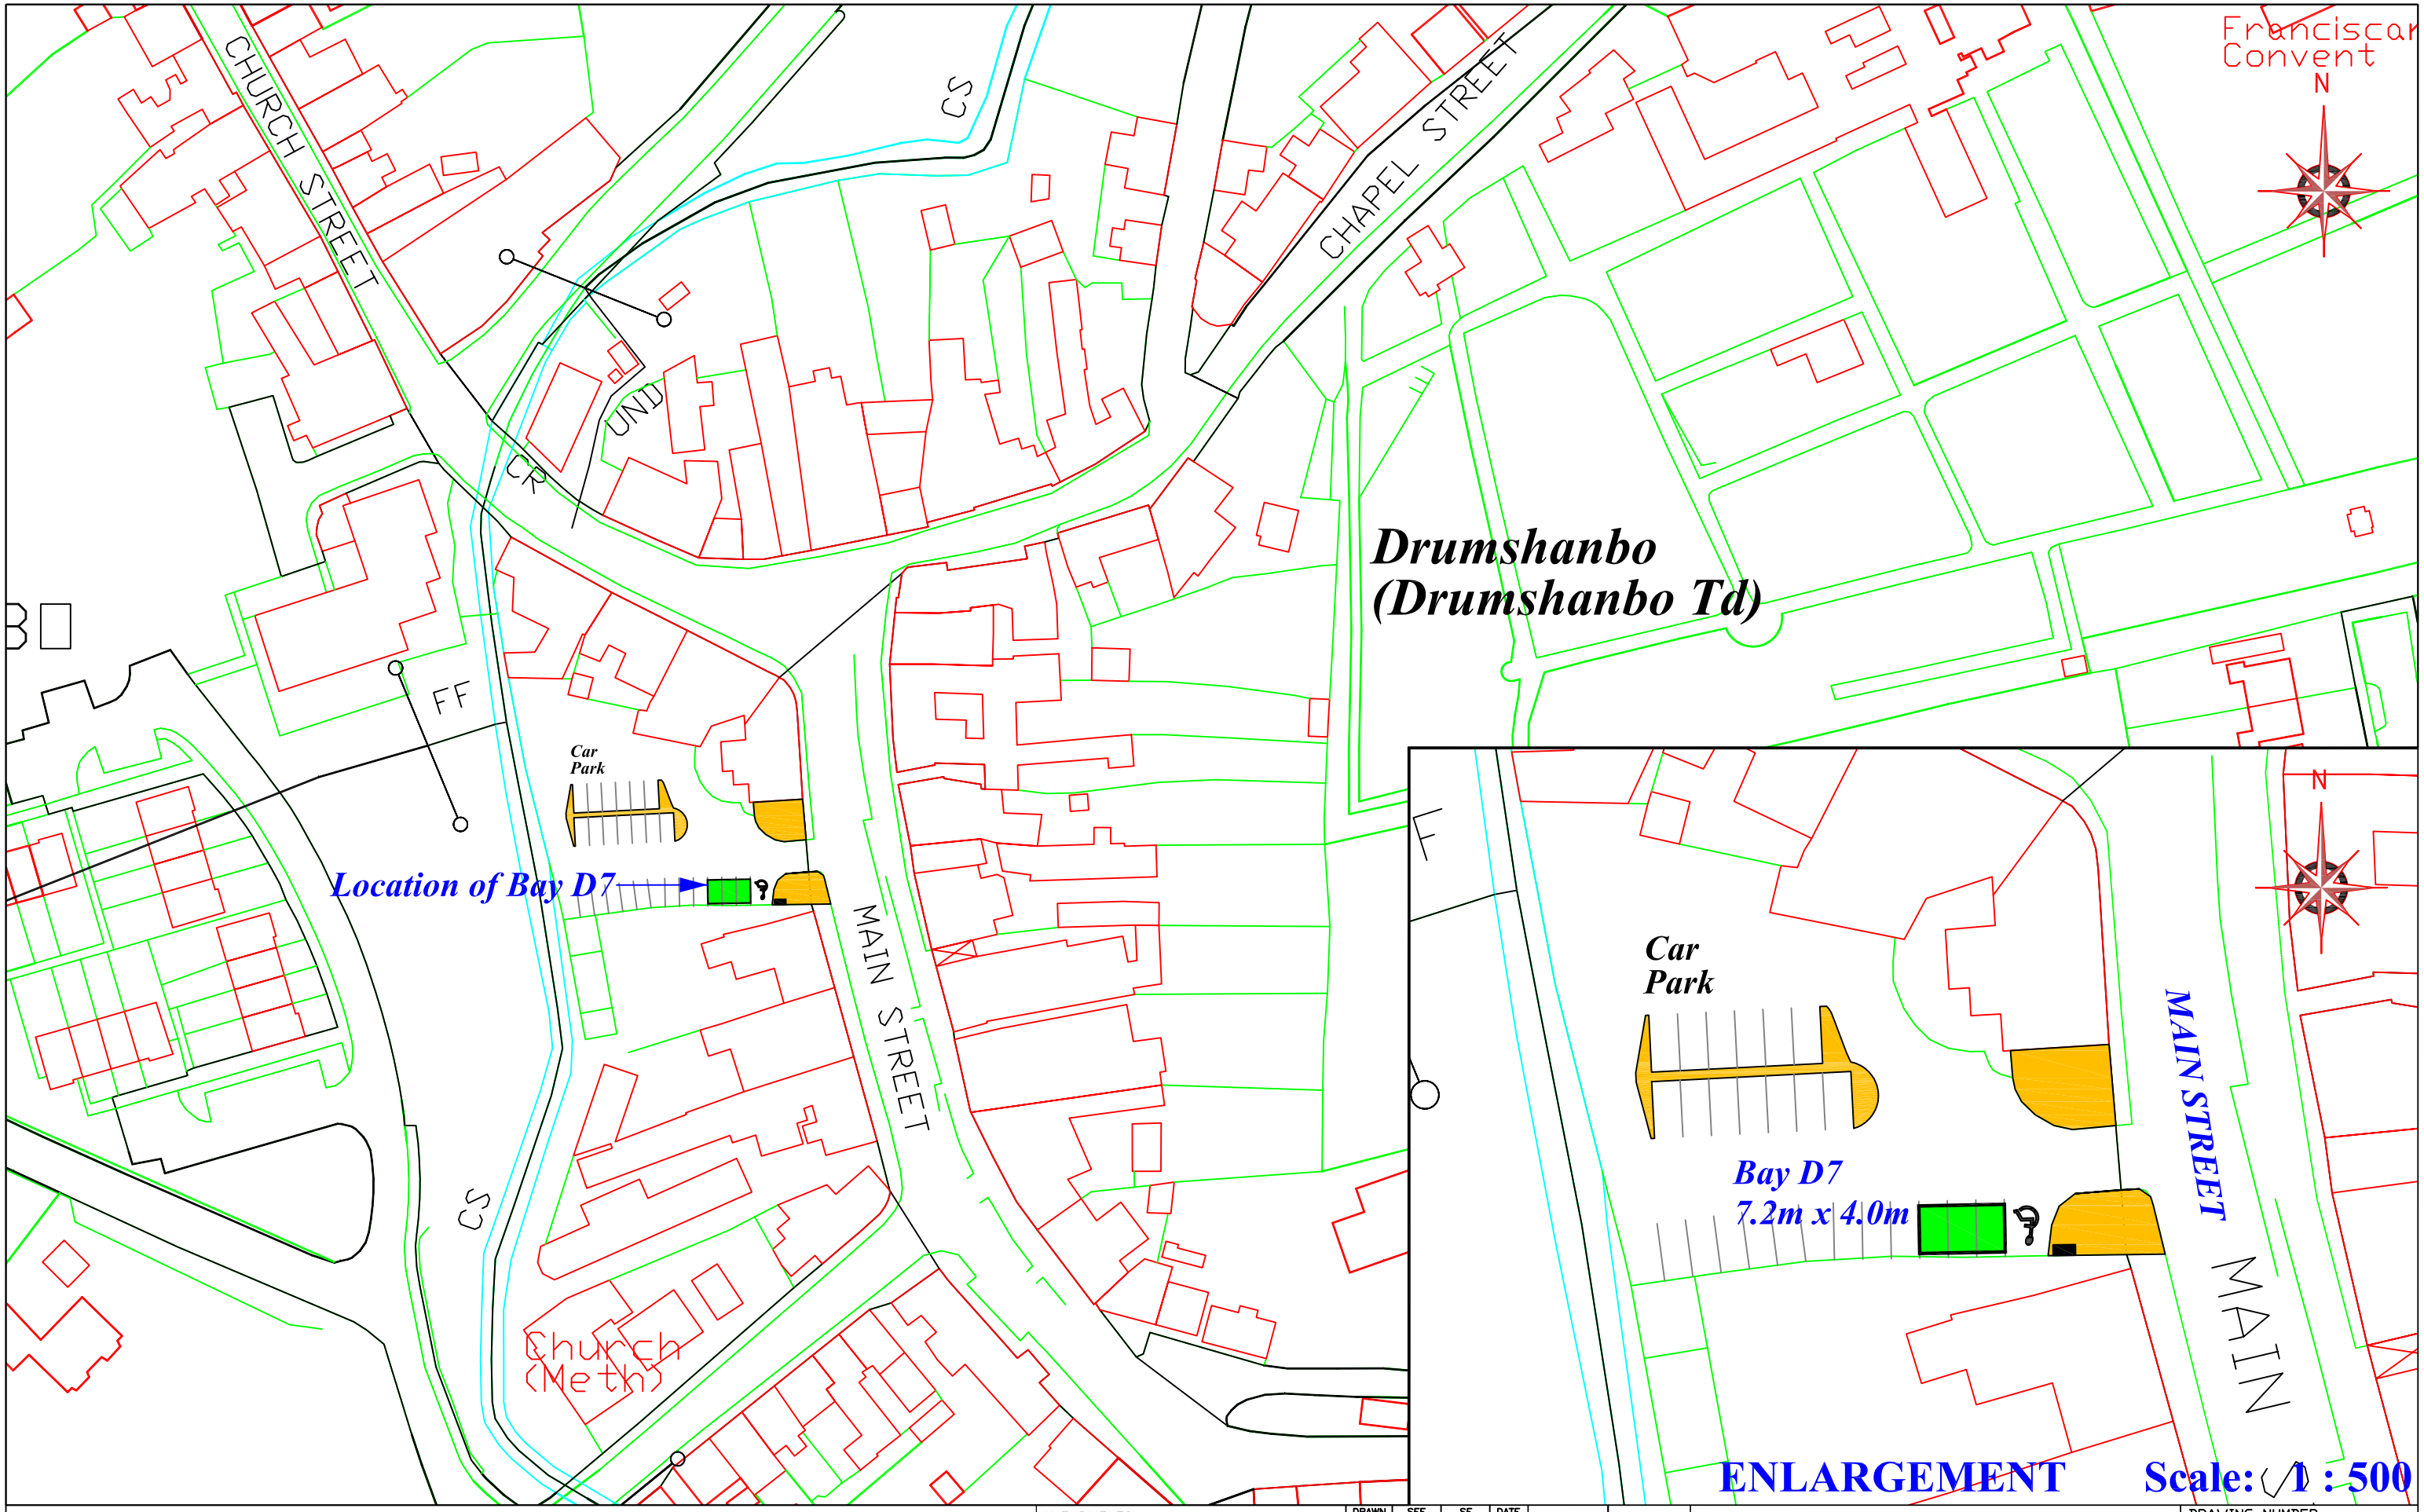

CASUAL TRADING AT DRUMSHANBO
2009 PROPOSALS

PROPOSED BAY AT TOWN CENTRE CAR PARK

AMENDMENTS	DRAWN BY	SEE CHECKED	SE CHECKED	DATE
FIRST APPROVED				

DRAWN BY	CH'KED BY
Gerry Quinn	J. Gilhooly

SCALE: 1:1000

ORIGINAL SHEET SIZE: A3

Comhairle Chontae Liatroma
An Rannóg Dearthá Bóithre
Árás an Chontae
Cora Droma Rúisc
Chontae Liatroma

Leitrim County Council
Road Design Section
Árás an Chontae
Carrick-on-Shannon
County Leitrim

INFRASTRUCTURE DIRECTORATE
DIRECTOR OF SERVICES: MR. JOHN McGUINNESS

DRAWING NUMBER: **203/1223**

DATE: 12/03/2009

O.S. SHEET REF.: 1537-C

0 20 40 60 80 100m 1:1000

PLOT CREATED BY: gerry quinn

PLOT DATE/TIME: 19/03/2009 10:22:32

FILENAME: m:\users\roads\community & enterprise\casual trading 2009\drumshanbo town centre_09.dwg