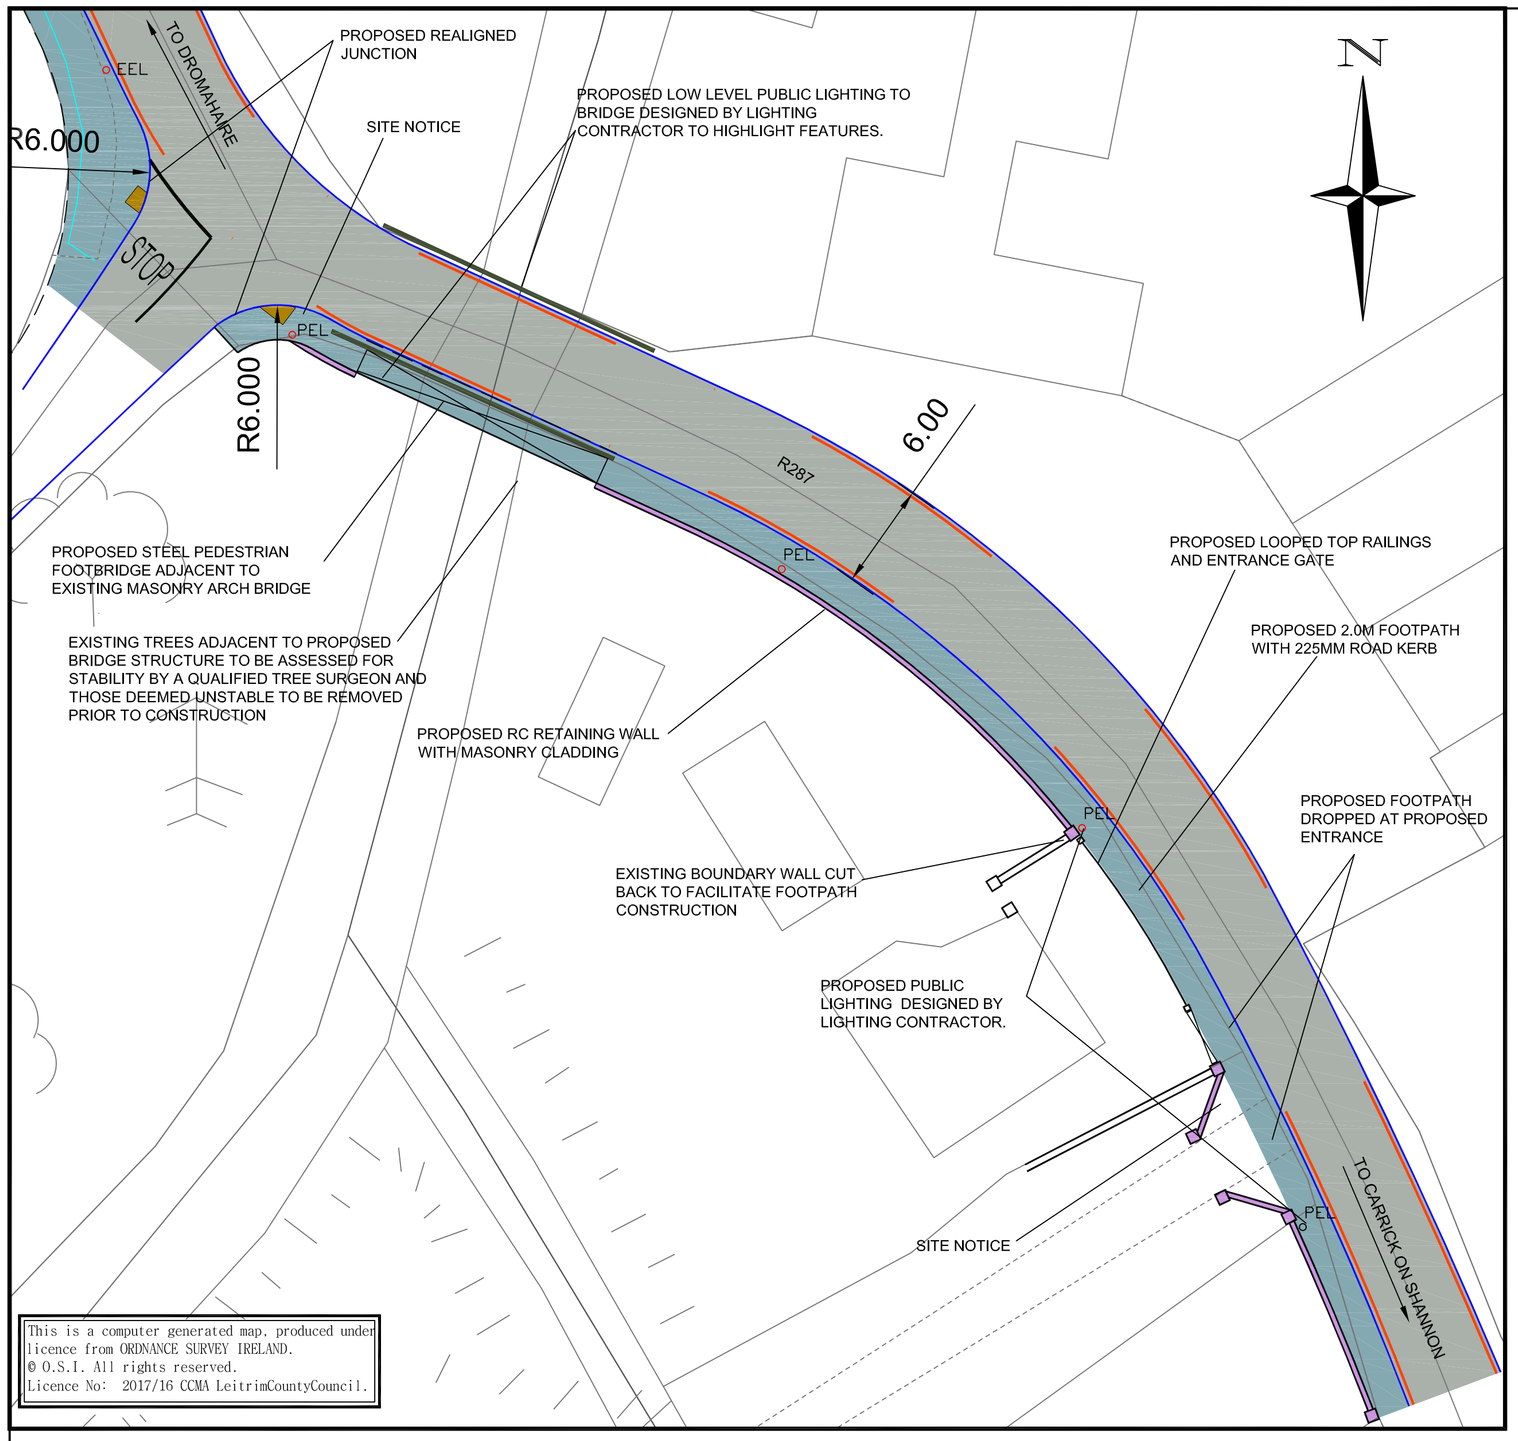

This is a computer generated map, produced under licence from ORDNANCE SURVEY IRELAND.
© O.S.I. All rights reserved.
Licence No: 2017/16 CCMA LeitrimCountyCouncil.

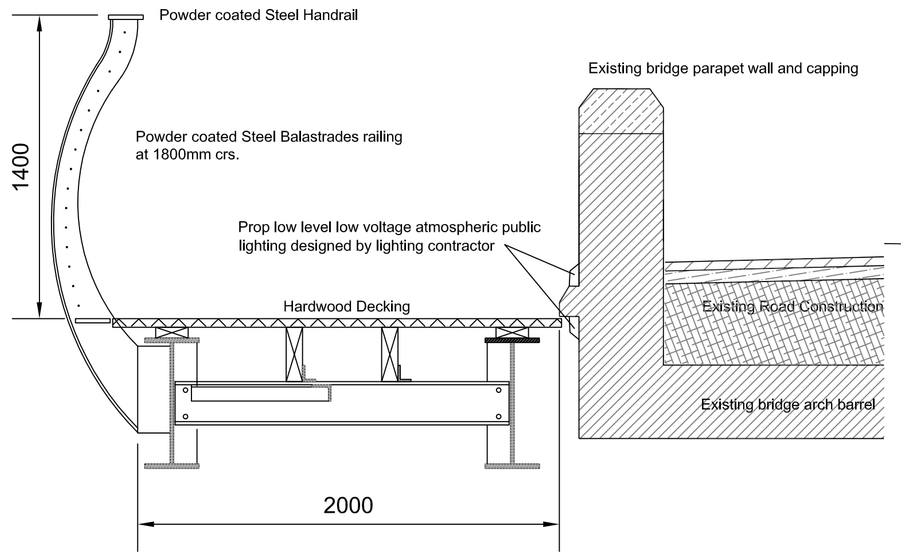

TYPICAL CROSS SECTION THROUGH BRIDGE DECKS
Scale 1:20

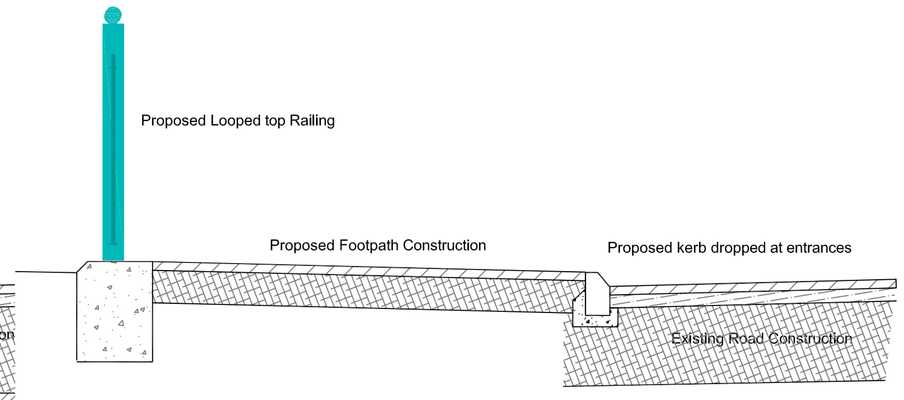

TYPICAL CROSS SECTION THROUGH LOOPED TOP RAILING
Scale 1:20

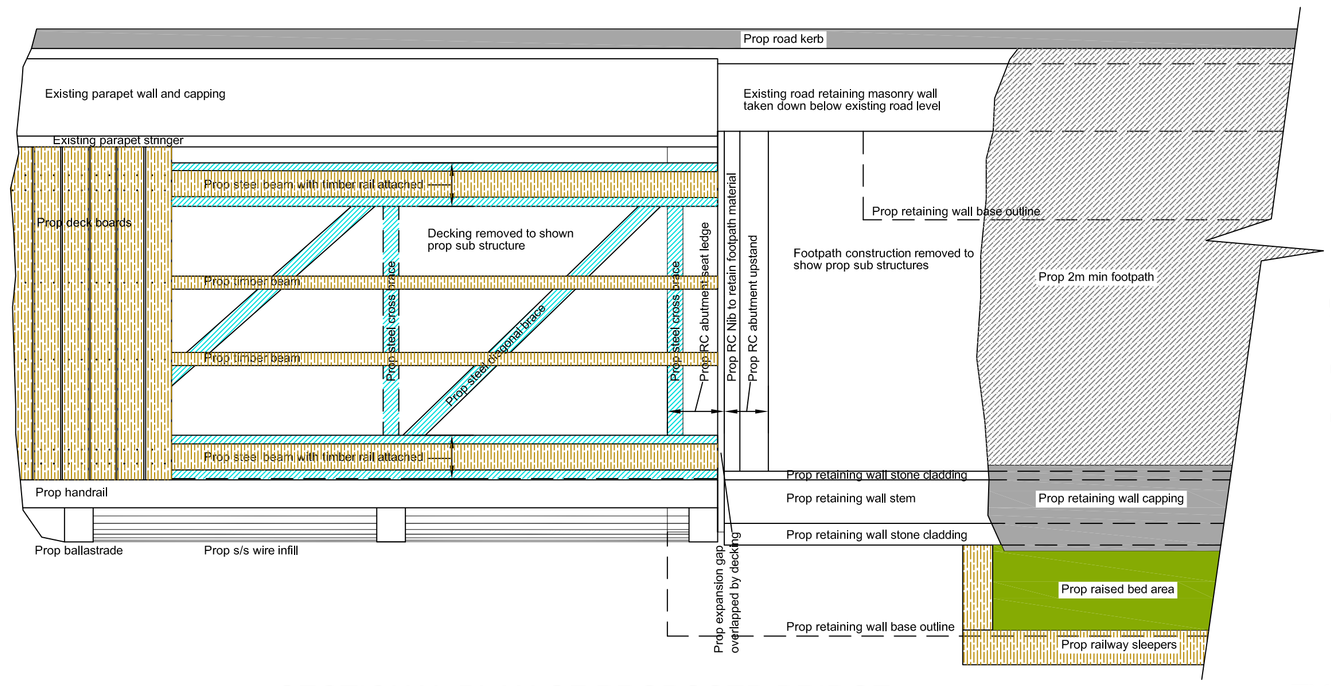

SECTIONAL PLAN OF PROPOSED BRIDGE DECK AND ABUTMENT
Scale 1:25

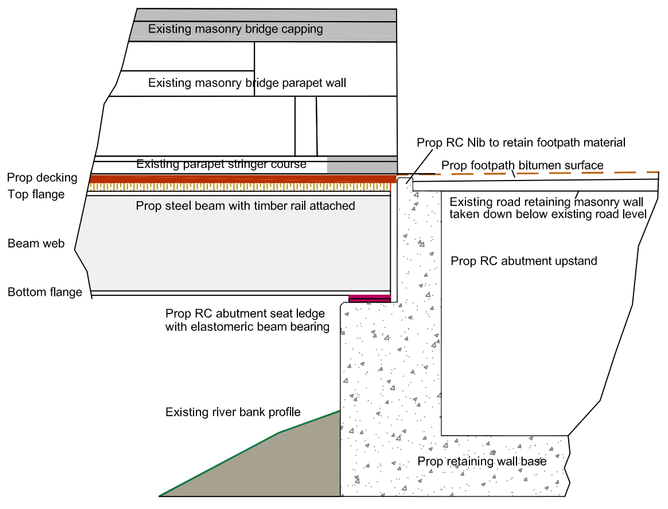

TYPICAL CROSS SECTIONAL ELEVATION THRO' BRIDGE DECK AND ABUTMENT
Scale 1:25

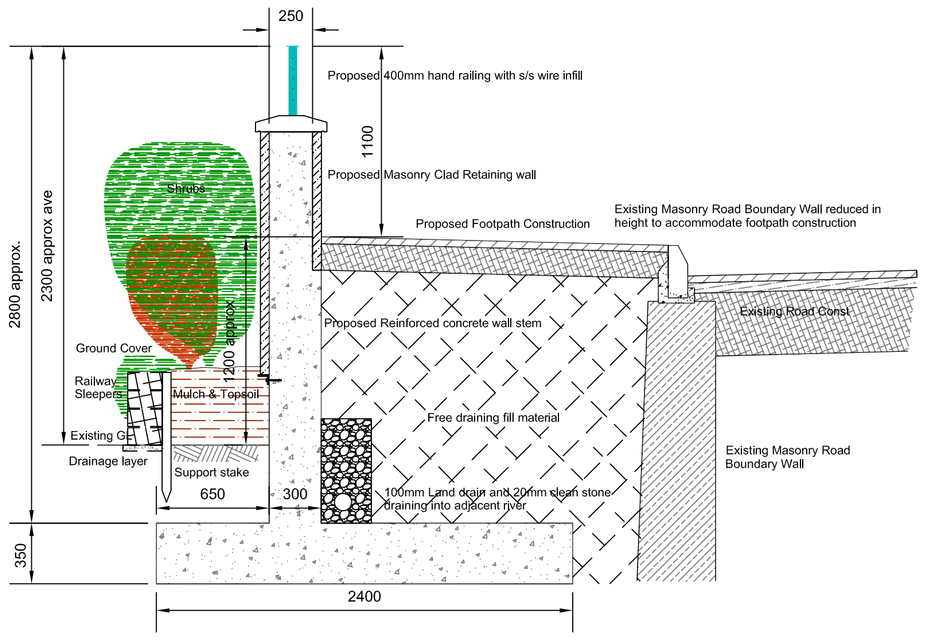

TYPICAL CROSS SECTION THROUGH RETAINING WALL
Scale 1:25

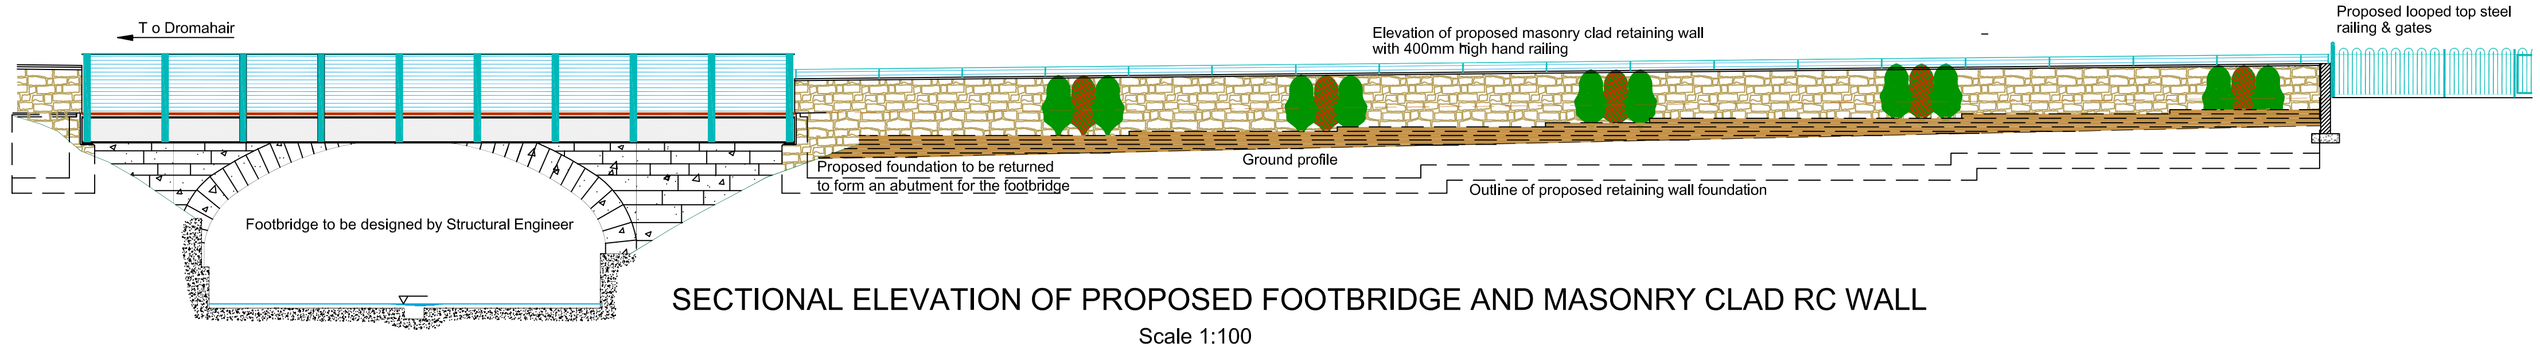

SECTIONAL ELEVATION OF PROPOSED FOOTBRIDGE AND MASONRY CLAD RC WALL
Scale 1:100

ALL ELEMENTS SUBJECT TO STRUCTURAL ANALYSIS AND DESIGN BY A CHARTERED STRUCTURAL BRIDGE ENGINEER

SLIGO LEITRIM NORTHERN COUNTIES RAILWAY GREENWAY
DROMAHAIRE GREENWAY LOOP
PROPOSED PEDESTRIAN FOOTBRIDGE AT ARDAKIP/KILLANANIMA
PLAN AND SECTIONS

AMENDMENTS	DRAWN BY	SEE CHECKED	SE CHECKED	DATE
FIRST APPROVED				

DRAWN BY	
INITIALS	DATE
	23/08/2017
CHECKED BY	
INITIALS	DATE
MG	
ORIGINAL SHEET SIZE	A1

SCALE: Varies

Comhairle Chontae Liatroma
An Oifig Dearthu
Aras an Chontae
Cora Droma Ruise
Chontae Liatroma

Leitrim County Council
Design Office
Aras an Chontae
Carrick-on-Shannon
County Leitrim

Economic Development, Planning, Environment & Transportation
DIRECTOR OF SERVICES: MR. JOSEPH GILHOOLY

DRAWING NUMBER: 203/1592/03

DATE: 23/08/2017 | O.S. SHEET REF.:

PLOT CREATED BY: james leech | PLOT DATE/TIME: 06/09/2017 10:29:25

FILENAME: g:\roads\community & enterprise\northern counties greenway\additional loops\part 8\dromahaire pedestrian bridge.dwg