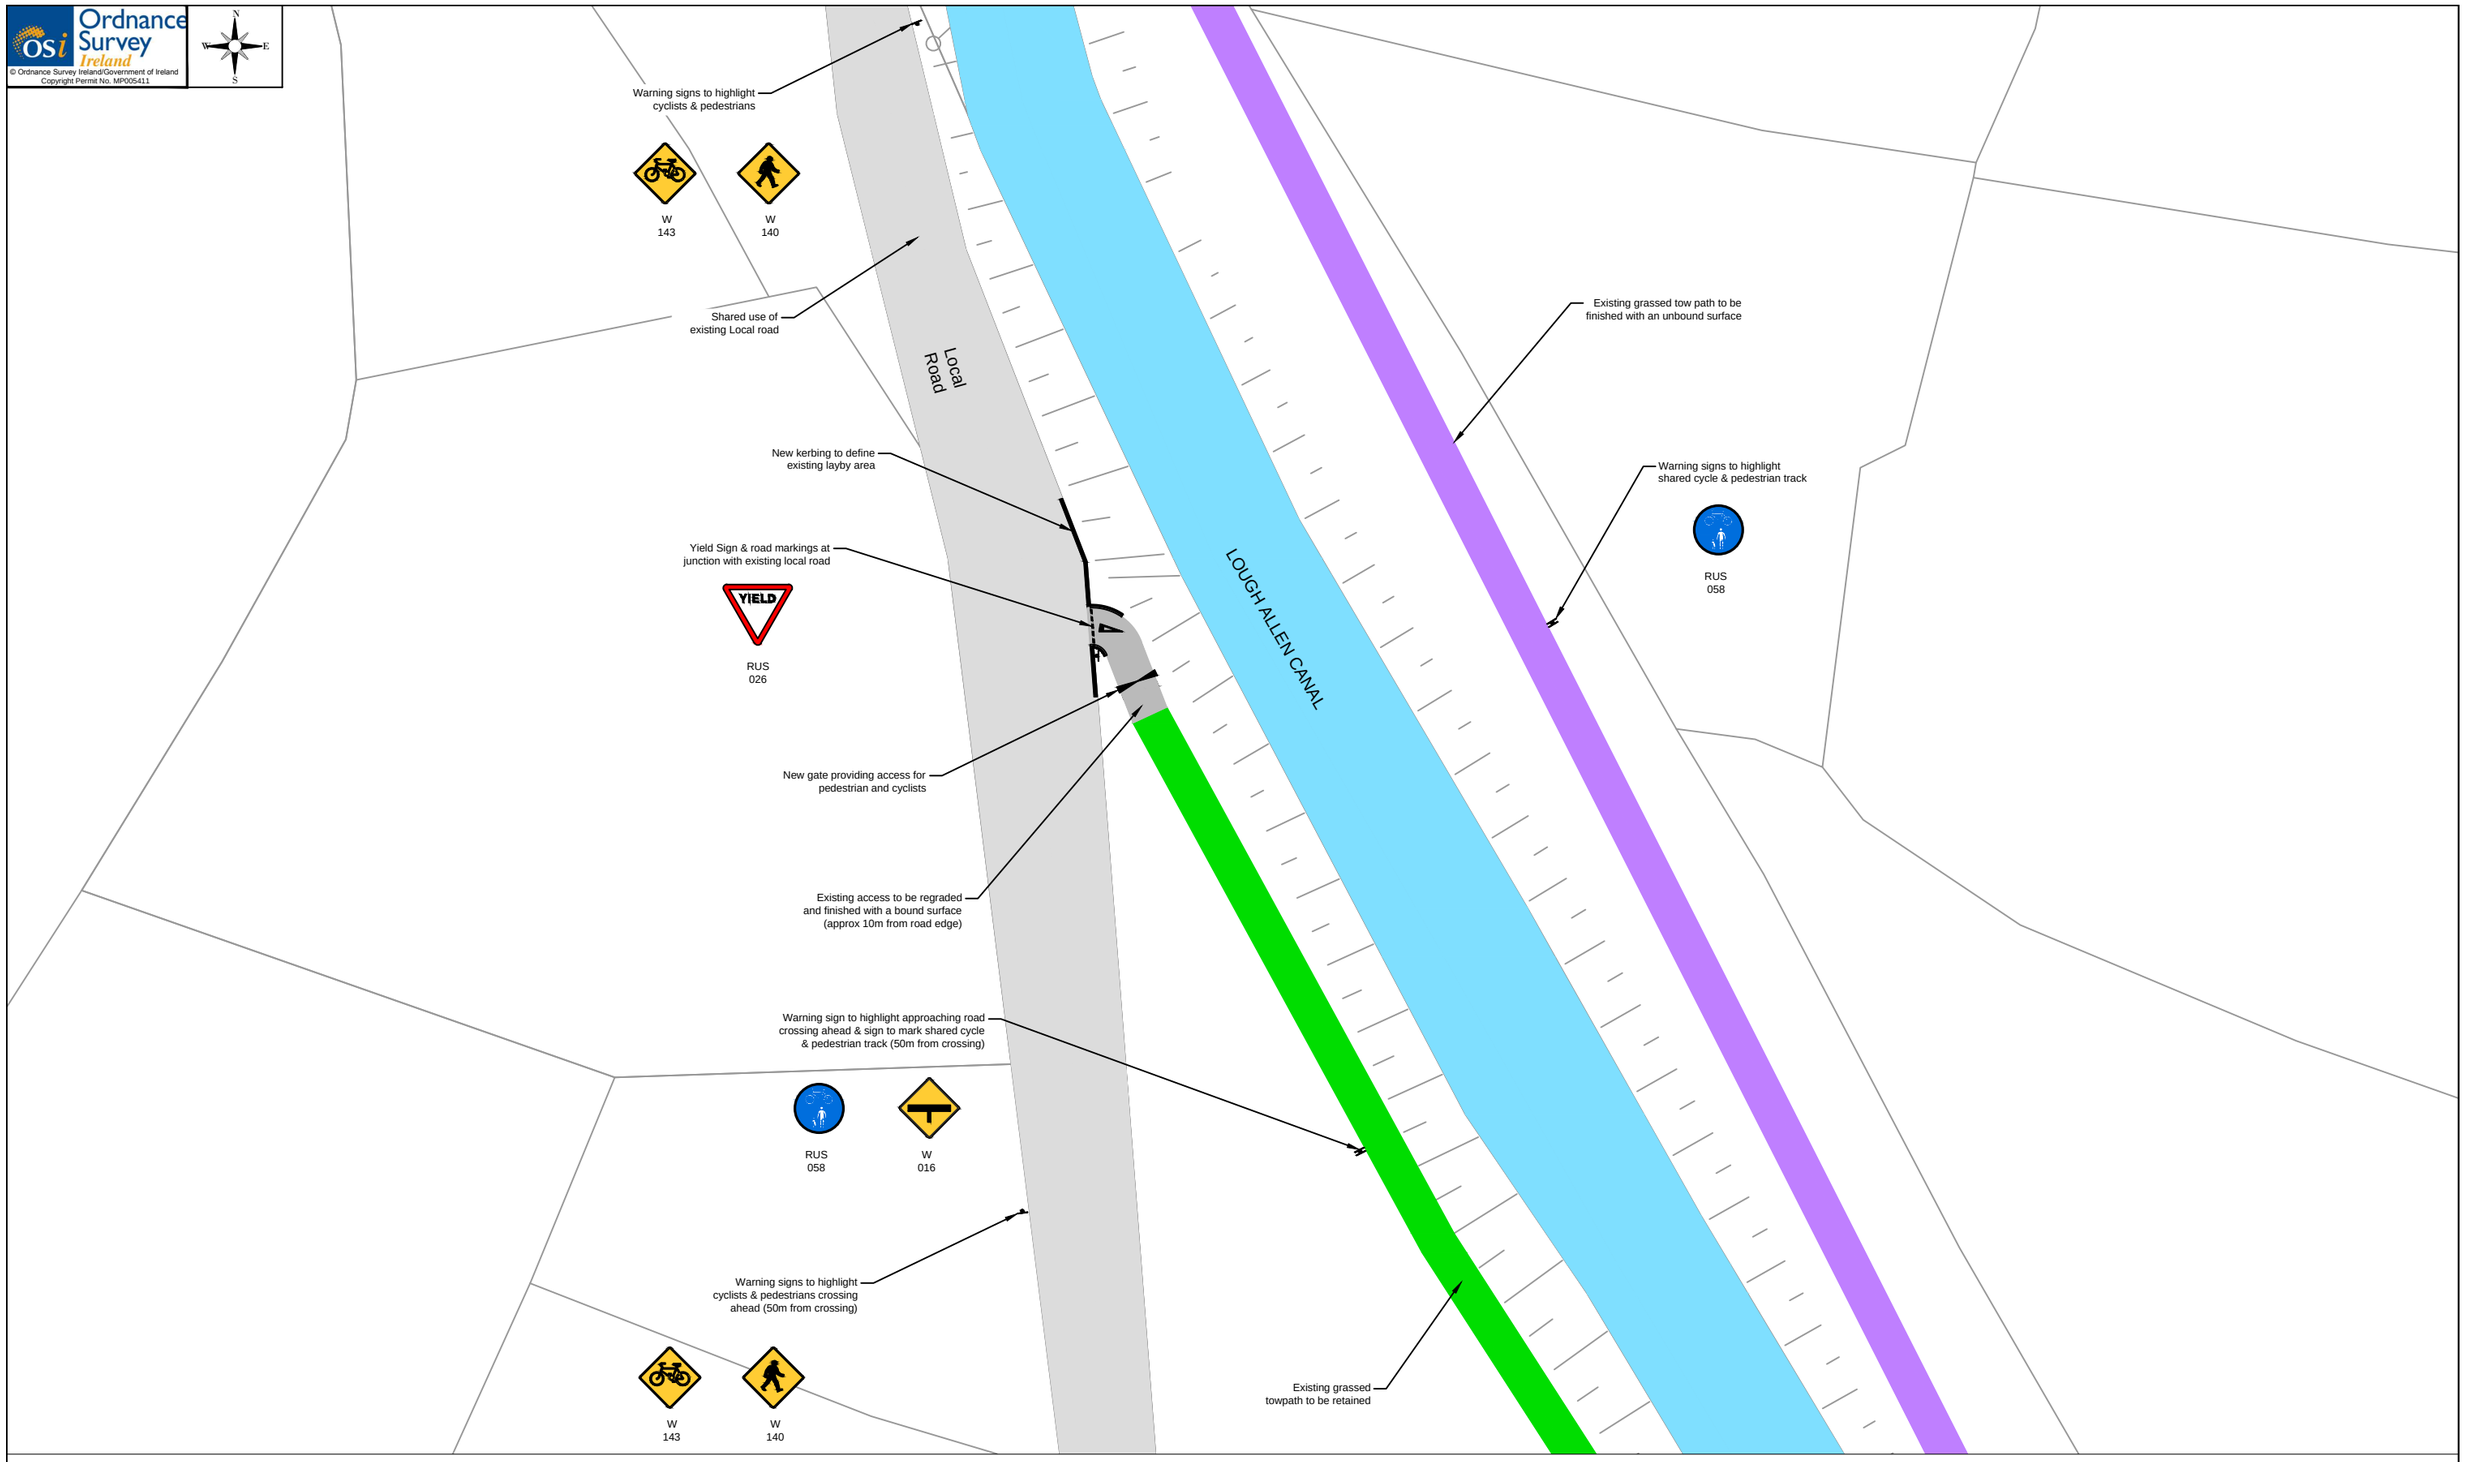

SOUTH OF DRUMHAUVER BRIDGE ROAD INTERFACE
SCALE 1:250

NOTES:
1. This drawing is to be read in conjunction with other drawings and specifications
2. This drawing is not for construction purposes
3. Refer to Drawing No: T01/WSN/AA354/P/03 for purposed trail route

KEY
- Bound Surface
- Unbound Surface
- Grassed Surface
- Existing Local Road

PROJECT PARTNERS
Comhairle Chontae Liatroma
Leitrim County Council
Waterways Ireland

Comhairle Chontae Liatroma
Leitrim County Council
Leitrim County Council
Áras An Chontae
Carrick on Shannon
Co. Leitrim
Tel: +353 (0)71 9620005
Fax: +353 (0)71 9621982
Email: info@leitrimcoco.ie

STAGE
- PRELIMINARY
- PLANNING
- PART VIII
- TENDER
- CONTRACT
- AS BUILT

Revision Suffix	Revision Details	Revision Date

Waterways Ireland
Technical Services
Waterways Ireland
2 Stage Road
Ballinaglen
County Fermanagh BT74 7JY
T: +44 (0) 2866 323604
F: +44 (0) 2866 346257
E: info@waterwaysireland.org
W: www.waterwaysireland.org

Project Title: SHANNON NAVIGATION DRUMSHANBO TO BATTLEBRIDGE BLUEWAY

Drawing Title: ROAD INTERFACE SOUTH OF DRUMHAUVER BRIDGE

Chkd.	Date	Scale	Drawn
J.McMAHON	JULY 2015	1:250	D.DONNELLY

DRAWING No. T01/WSN/AA354/P/14 —