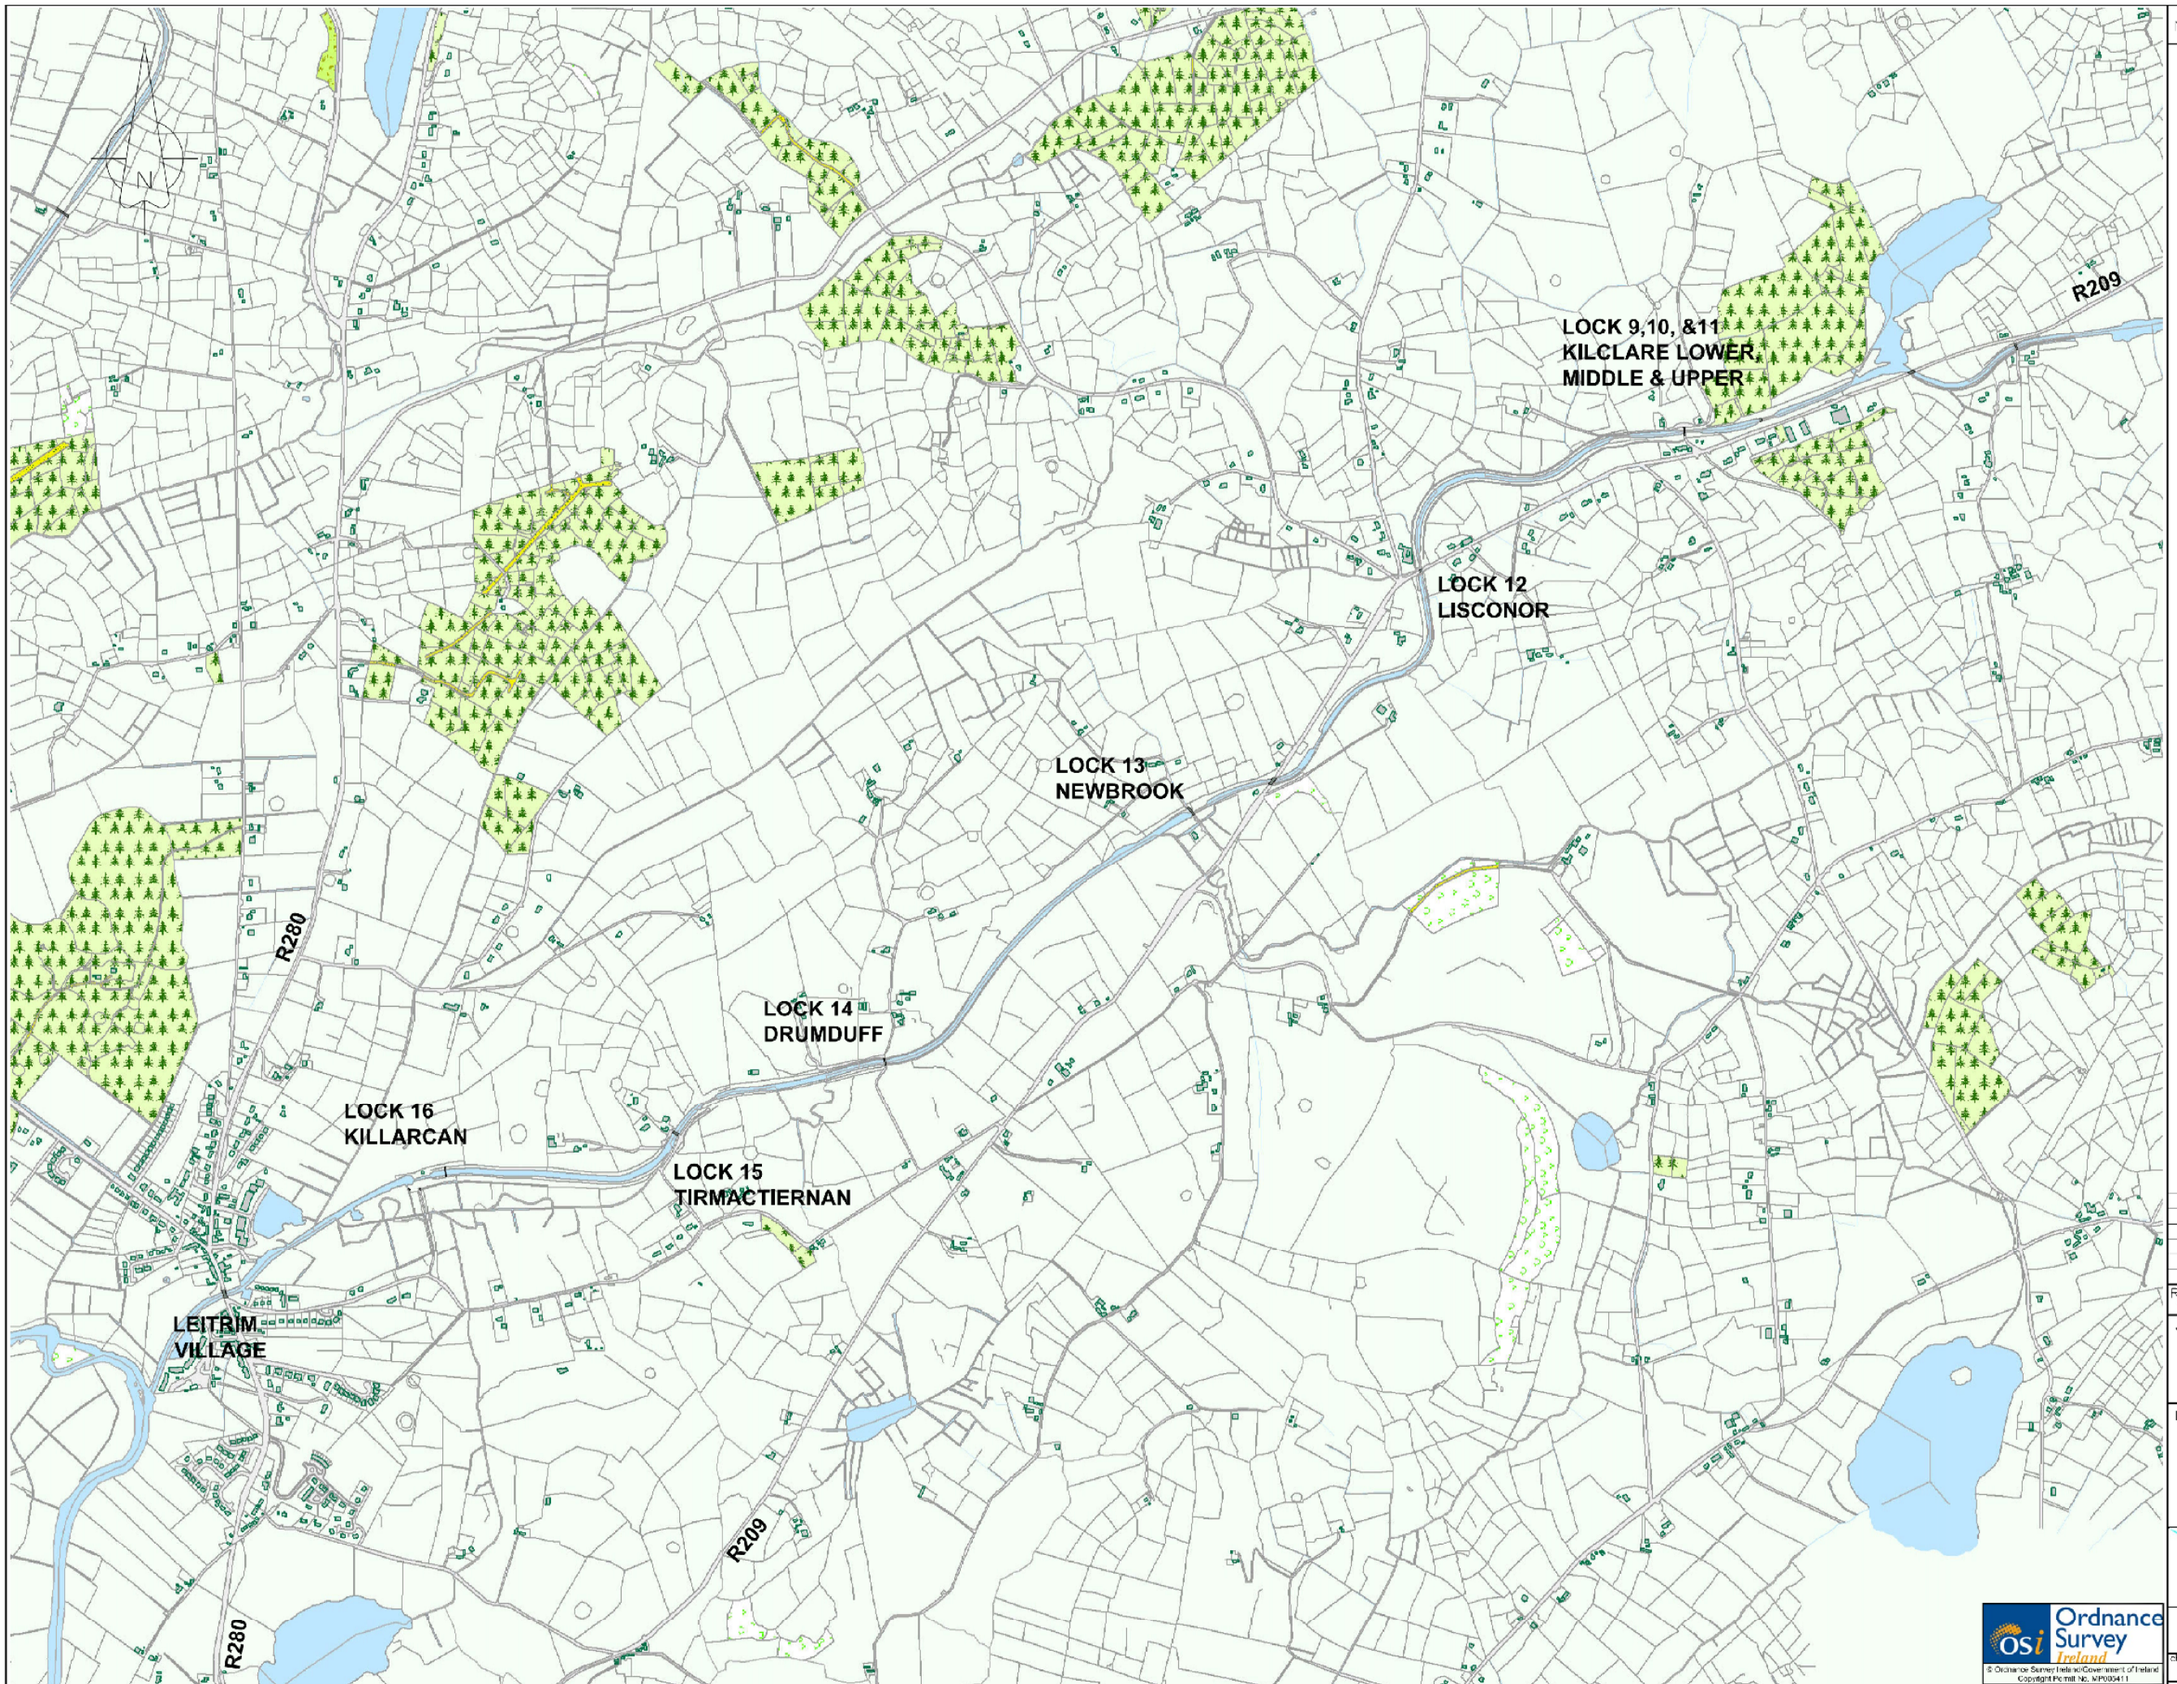

NOTES

PROJECT PARTNERS

Leitrim County Council
Áras An Chontae
Carrick on Shannon
Co. Leitrim

Tel: +353 (0)71 9620005
Fax: +353 (0)71 9621992
Email: info@leitrimcoco.ie

Waterways Ireland
Uiscebhealaí Éireann Watterweys Airlann

Revision Suffix	Revision details	Revision Date

Job title

THE SHANNON ERNE BLUEWAY
KILCLARE TO LEITRIM VILLAGE SECTION
PART 8 PLANNING APPLICATION

Drawing title

ROUTE EXTENTS

Waterways Ireland
Uiscebhealaí Éireann Watterweys Airlann

Technical Services
2 Ship Road
Enniskillen
Co. Fermanagh
BT74 7JY
T: +44 (0) 2866 325004
F: +44 (0) 2866 340257
E: info@waterwaysireland.org
W: www.waterwaysireland.org

chkd.	date	scale	drawn
SHF	SEPT 2015	NOT TO SCALE	T.KILLEN

DRAWING No T01/NSE/AA175/P/02

OSi Ordnance Survey Ireland

© Ordnance Survey Ireland/Government of Ireland
Copyright PCmill No. MP000411